THE CONTRACTOR SHALL VERIFY AND BE RESPONSIBLE FOR ALL DIMENSIONS. DO NOT SCALE THE DRAWING. ANY DISCREPANCIES SHALL BE REPORTED TO THE ENGINEER IMMEDIATELY. ALL DRAWINGS AS INSTRUMENTS OF SERVICE ARE AND SHALL REMAIN THE PROPERTY OF STANTEC WHETHER THE PROJECT FOR WHICH THEY ARE MADE IS EXECUTED OR NOT. THE COPYRIGHTS TO ALL DESIGNS AND DRAWINGS ARE THE PROPERTY OF STANTEC. REPRODUCTION OR USE FOR ANY PURPOSE OTHER THAN THAT AUTHORIZED BY STANTEC IS FORBIDDEN.

MAINTAIN PARKING IN FIELD OPERATIONS CENTER (FOC) LOT DURING CONSTUCTION. TEMPORARY PARKING WILL BE PROVIDED IN MAINTENANCE LOT WHEN CONSTRUCTION ACTIVITIES DO NOT ALLOW PARKING IN FOC LOT.

Larch La.

Rockford Road (Co.Rd. 9)

PHASE 3

Maintenance Facility

PHASE 2

PHASE 2

Entrance Road

Old Rockford Road

Field Operations Access Road

PHASE 2

Northwest Blvd.

Field Operations Dwy

PHASE 3

Entrance Road

Bridge No. 4
Phase 1

Field Operations Center

I-494

PHASE 2

Skyview Picnic Area

PHASE 3

SEE SHEET G1.02

N

0 200' 400'

Stantec
2335 Highway 36 W
St. Paul, MN 55113
www.stantec.com

I HEREBY CERTIFY THAT THIS PLAN, SPECIFICATION, OR REPORT WAS PREPARED BY ME OR UNDER MY DIRECT SUPERVISION AND THAT I AM A DULY LICENSED ENGINEER UNDER THE LAWS OF THE STATE OF MINNESOTA.

PRINT NAME DARREN T. AMUNDSEN

SIGNATURE: [signature] LIC. NO. 40924

DATE: 05/18/2015

THREE RIVERS PARK DISTRICT

FRENCH REGIONAL PARK STREET IMPROVEMENTS

LOCATION AND PHASING PLAN NORTH HALF

NO	REVISION	DATE
1	100% PLAN	5/18/15

SURVEY	PBR
DRAWN	THM
DESIGNED	THM
CHECKED	DTA
APPROVED	DTA
PROJ. NO.	193802688

SHEET NUMBER
G1.01

Plot Date: 05/18/2015 - 11:37am
Plotted by: Thomas Mahlum
Drawing: I:\193802688\CAD\Dwg\Plans\193802688_3rdSXT_193802688SWAR_193802688BOR_SHEET
Xref: c_2007_PARC EL 193802688XSNO_193802688 3rdSXT_193802688SXT_193802688SWAR_193802688BOR_SHEET

THE CONTRACTOR SHALL VERIFY AND BE RESPONSIBLE FOR ALL DIMENSIONS. DO NOT SCALE THE DRAWING. ANY ERRORS OR OMISSIONS SHALL BE REPORTED TO STANTEC WITHOUT DELAY. THE COPYRIGHTS TO ALL DESIGNS AND DRAWINGS ARE THE PROPERTY OF STANTEC. REPRODUCTION OR USE FOR ANY PURPOSE OTHER THAN THAT AUTHORIZED BY STANTEC IS FORBIDDEN.

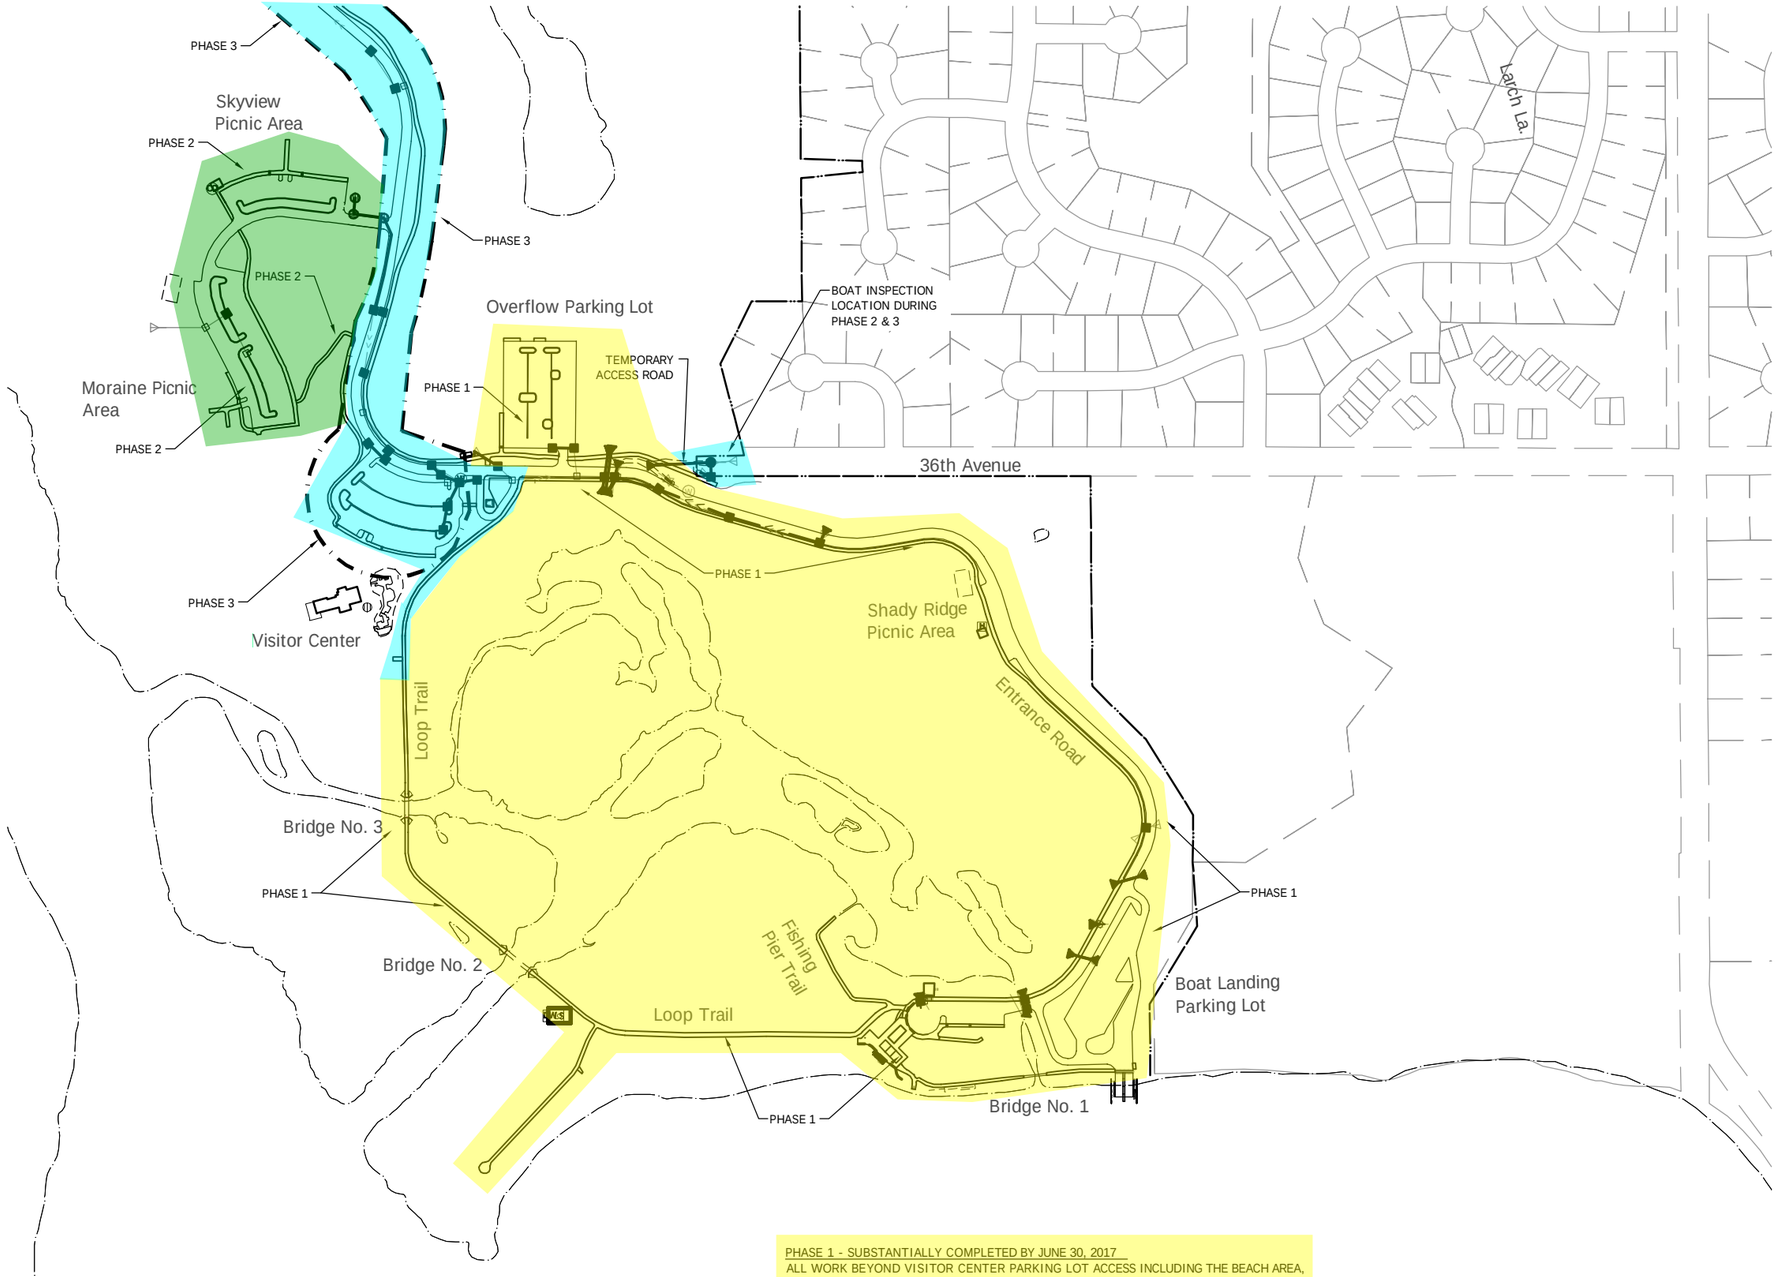

PHASE 1 - SUBSTANTIALLY COMPLETED BY JUNE 30, 2017
ALL WORK BEYOND VISITOR CENTER PARKING LOT ACCESS INCLUDING THE BEACH AREA, BOAT LANDING PARKING LOT, OVERFLOW PARKING LOT, LOOP TRIAL, BRIDGES 1-4 AND TEMPORARY ACCESS ROAD FROM 36TH AVENUE.
*PHASES 2 & 3 MAY BE RECLAIMED AT THE SAME TIME AS PHASE 1, BUT MUST REMAIN OPEN TO TRAFFIC THROUGH OUT CONSTRUCTION OF THE PRECEDING PHASES.

PHASE 2 - START JULY 5, 2017. SUBSTANTIALLY COMPLETED BY AUGUST 31, 2017
INCLUDES ALL WORK AT MORAINE/SKYVIEW PICNIC AREA PARKING LOTS, SIDEWALK TO VISITOR CENTER, FIELD OPERATIONS CENTER PARKING LOT AND ACCESS ROAD, ADJACENT TRAILS AND MAINTENANCE FACILITY DRIVEWAY.

PHASE 3 - START SEPTEMBER 5, 2017. SUBSTANTIALLY COMPLETED NOVEMBER 3, 2017
INCLUDES VISITOR CENTER PARKING LOT, REMAINING PARK ENTRANCE ROAD, ADJACENT TRAILS, REMOVAL OF TEMPORARY ACCESS ROAD FORM 36TH AVENUE, AND REGIONAL TRAIL CONNECTION IN THIS AREA.

N

0 200' 400'

Stantec
2335 Highway 36 W
St. Paul, MN 55113
www.stantec.com

I HEREBY CERTIFY THAT THIS PLAN, SPECIFICATION, OR REPORT WAS PREPARED BY ME OR UNDER MY DIRECT SUPERVISION AND THAT I AM A DULY LICENSED ENGINEER UNDER THE LAWS OF THE STATE OF MINNESOTA.
PRINT NAME DARREN T. AMUNDSEN
SIGNATURE:
DATE: 05/18/2015 LIC. NO. 40924

THREE RIVERS PARK DISTRICT

FRENCH REGIONAL PARK STREET IMPROVEMENTS

LOCATION AND PHASING PLAN SOUTH HALF

NO	REVISION	DATE
1	100% PLAN	5/18/15

SURVEY	PBR
DRAWN	THM
DESIGNED	THM
CHECKED	DTA
APPROVED	DTA
PROJ. NO.	193802688

SHEET NUMBER
G1.02

Plot Date: 06/22/2015 - 9:18am
Plotted by: Thomas.Mahlum
Drawing: I:\193802688\CAD\Dwg\18-sPhase\sh01930026880102.dwg
Xrefs: 2007_PARCEL 193802688XSNO, 193802688_3rdXSXT, 193802688SXY, 193802688SWAR, 193802688BOR_SHEET